


RCC SLAB

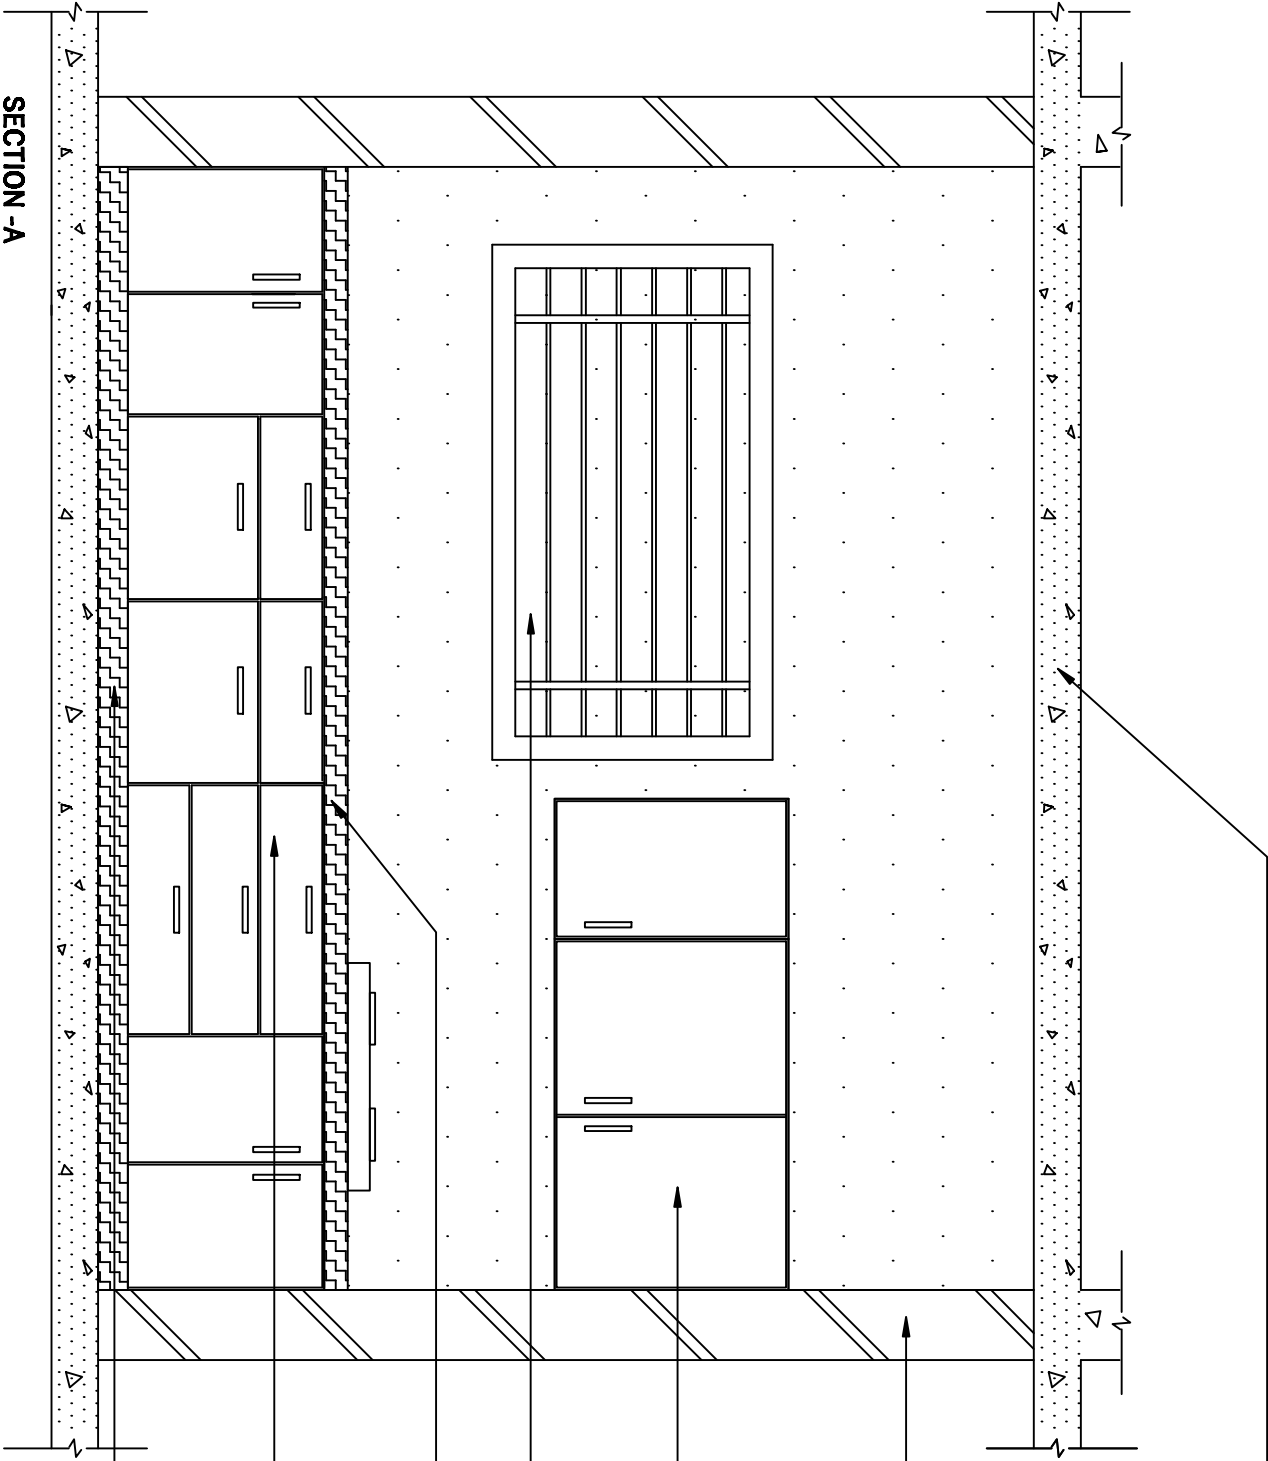

SECTION -A

BRICK WALL

HIGH GLOSS LAQUERED GLASS
(SHADE AS APPROVED)

WINDOW

2" THK KITCHEN PLATFORM MADE OF
GRANITE (SHADE AS APPROVED)

STORAGE MADE OF PLY FINISHED IN
VENEER

SKIRTING TILES